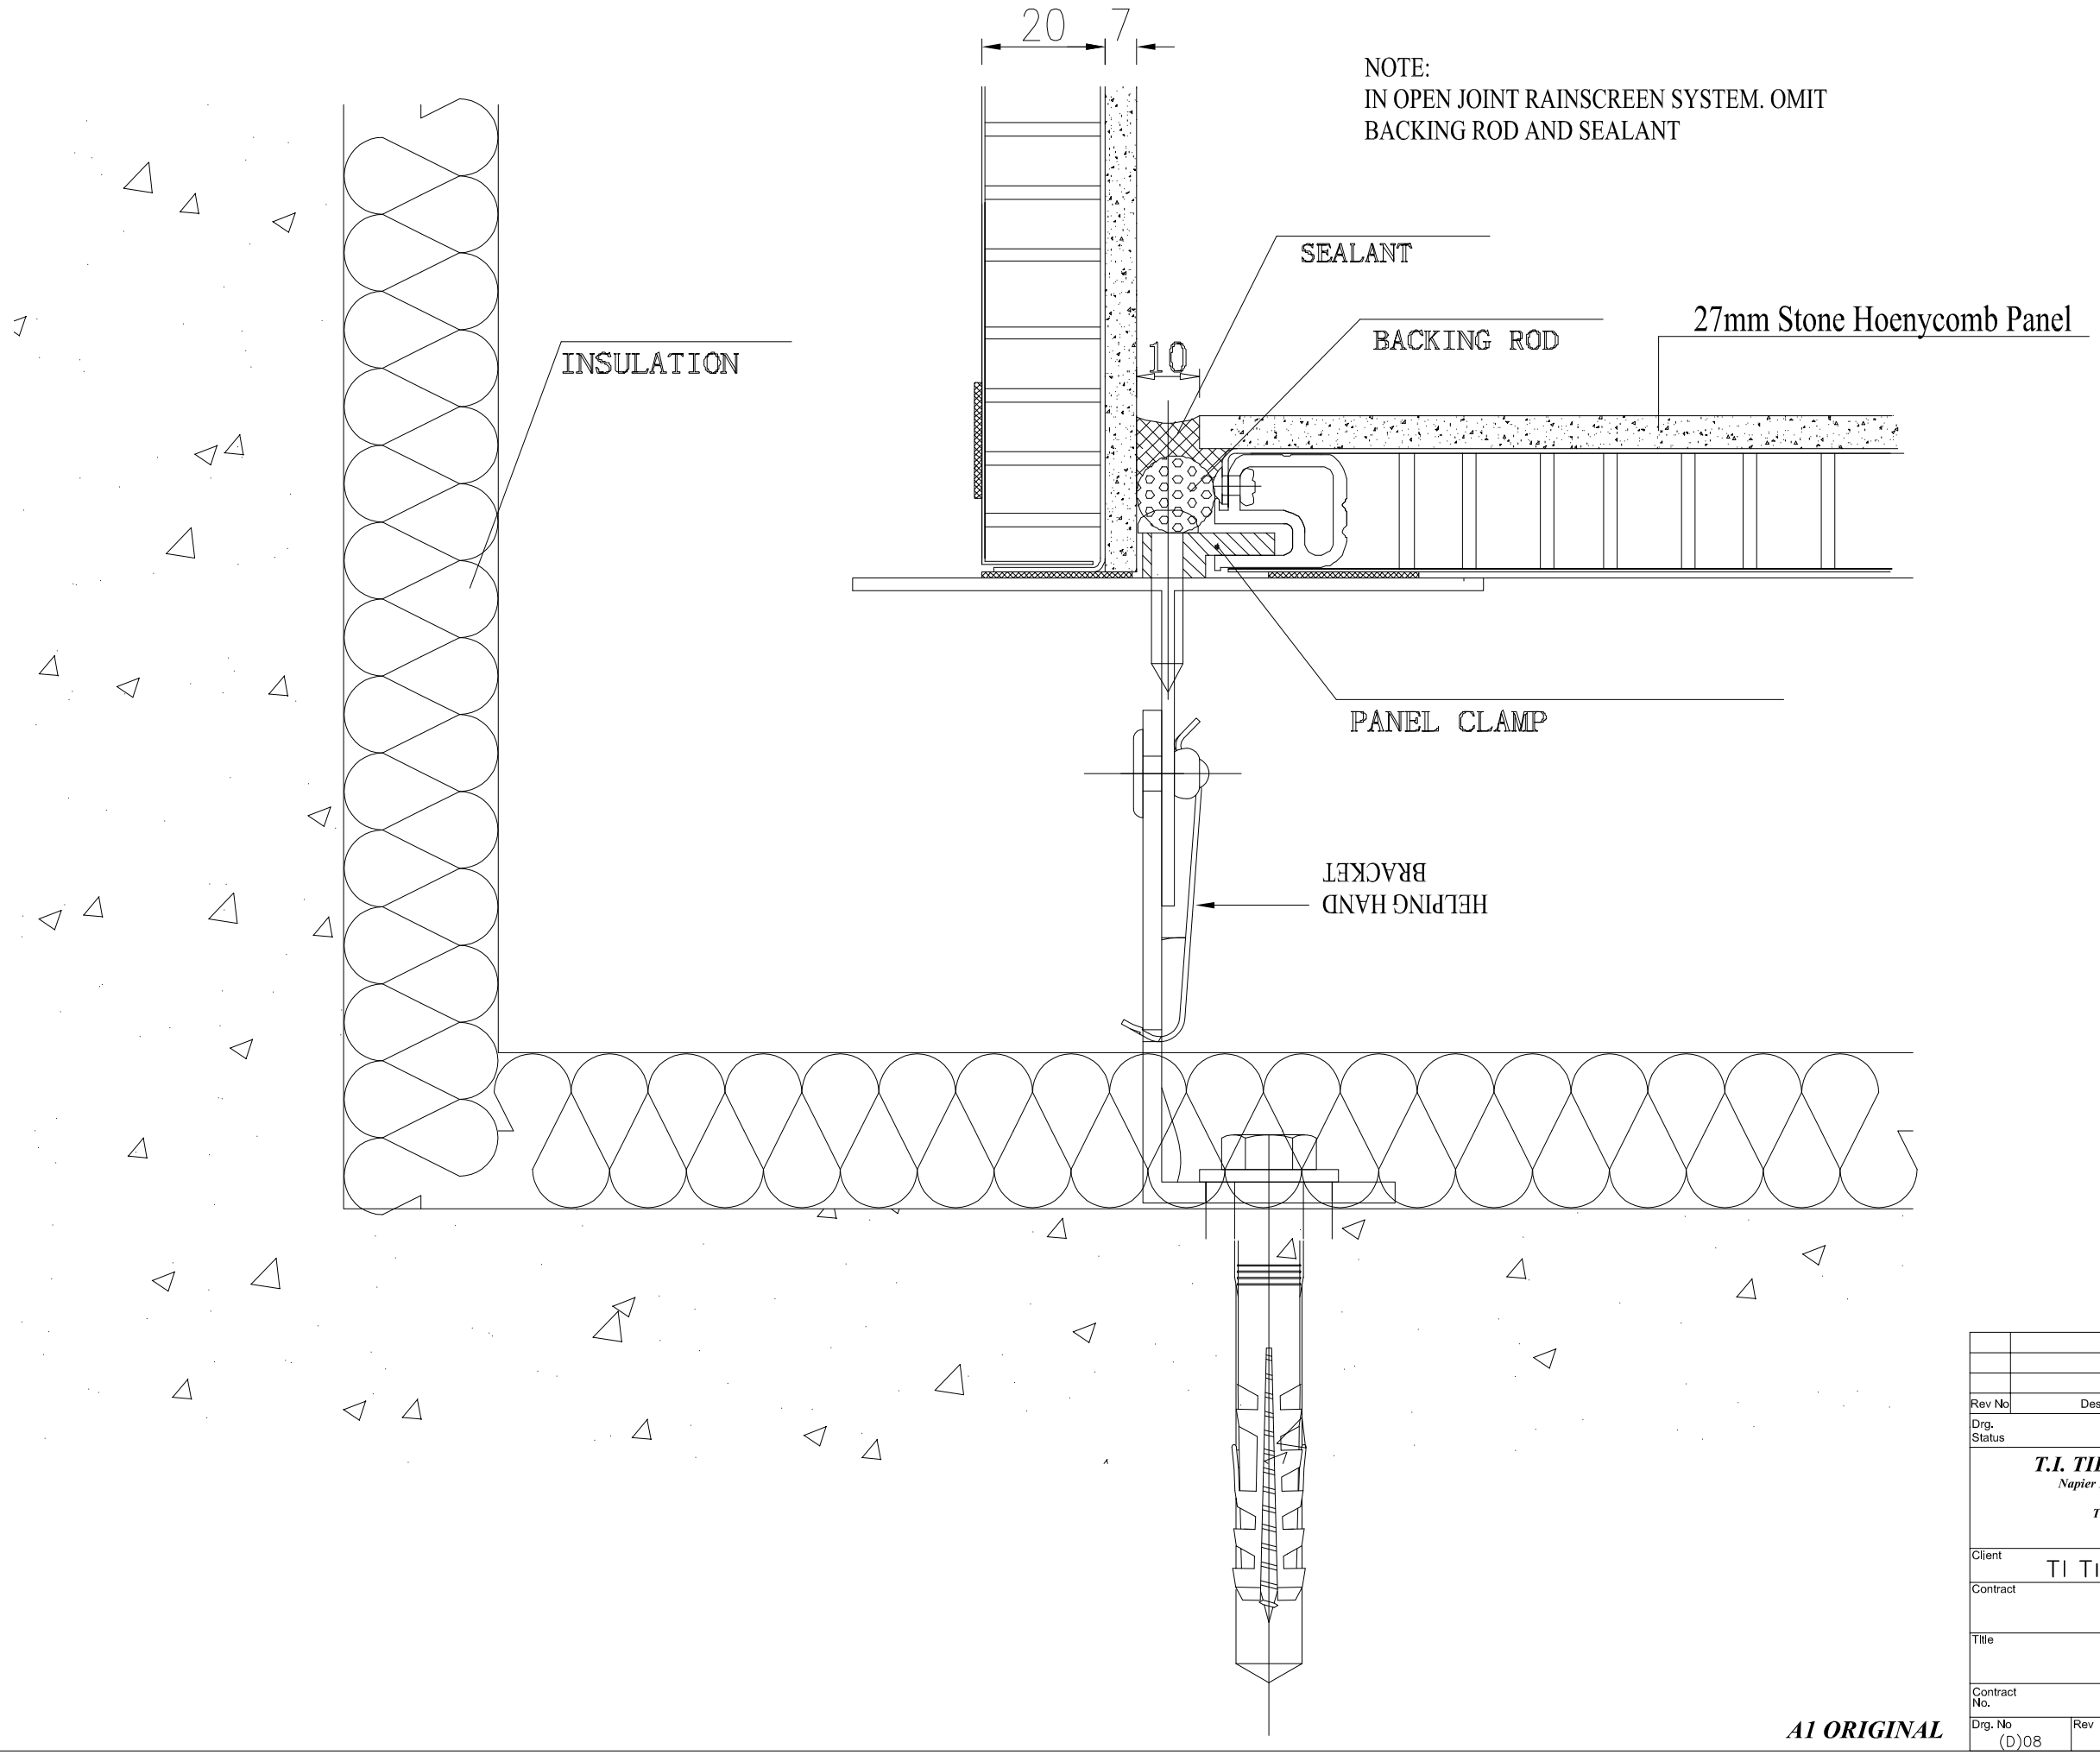

A1 ORIGINAL

Rev No	Description	Date	Sig.	Check

Drg. Status: For Approval

T.I. TILES INTERNATIONAL
Napier House, 7 Napier Road, Wardpark
Cumbernauld G68 OEF
Telephone 01236 - 787300
Fax 01236 - 787320

Client: TI Tiles International

Contract: Aerolite Stone

Title: Internal Corner

Contract No.		Drawn By SMc	Scale n.t.s
Drg. No (D)08	Rev	Checked By	Date 23/10/07